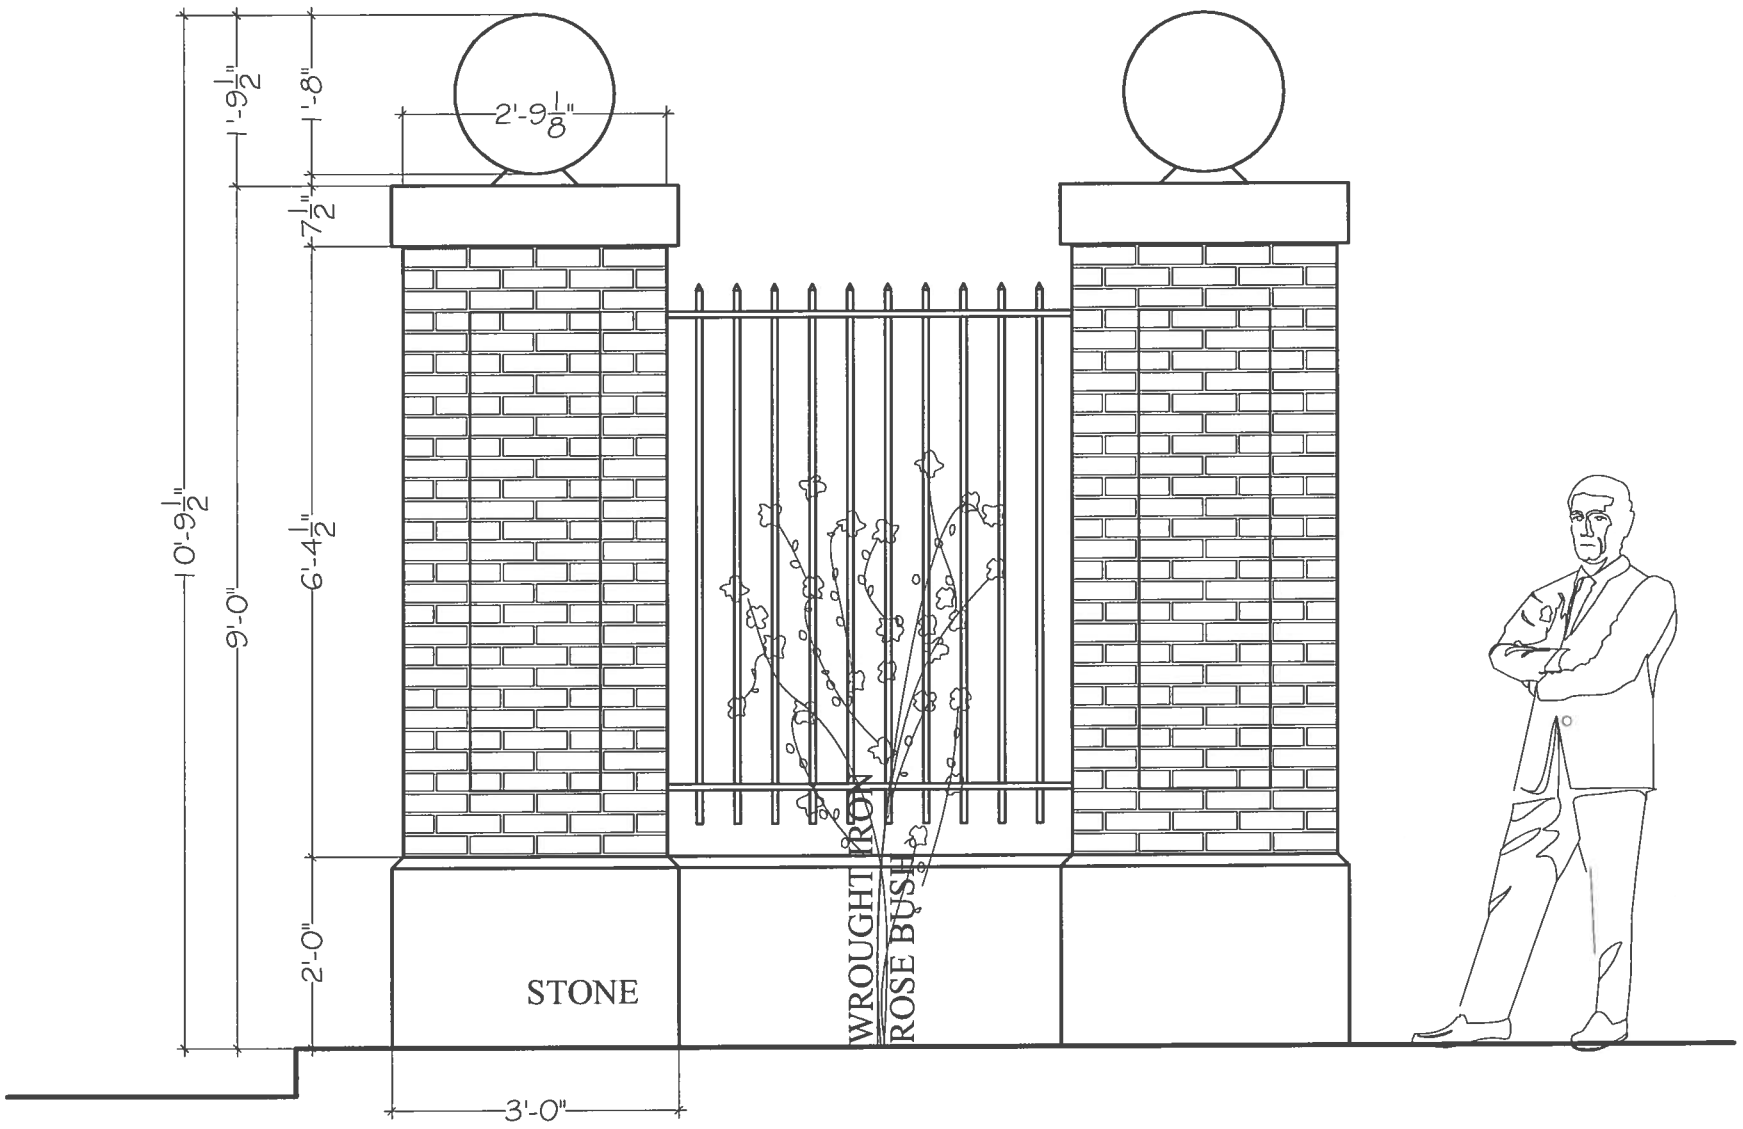

ELEVATION

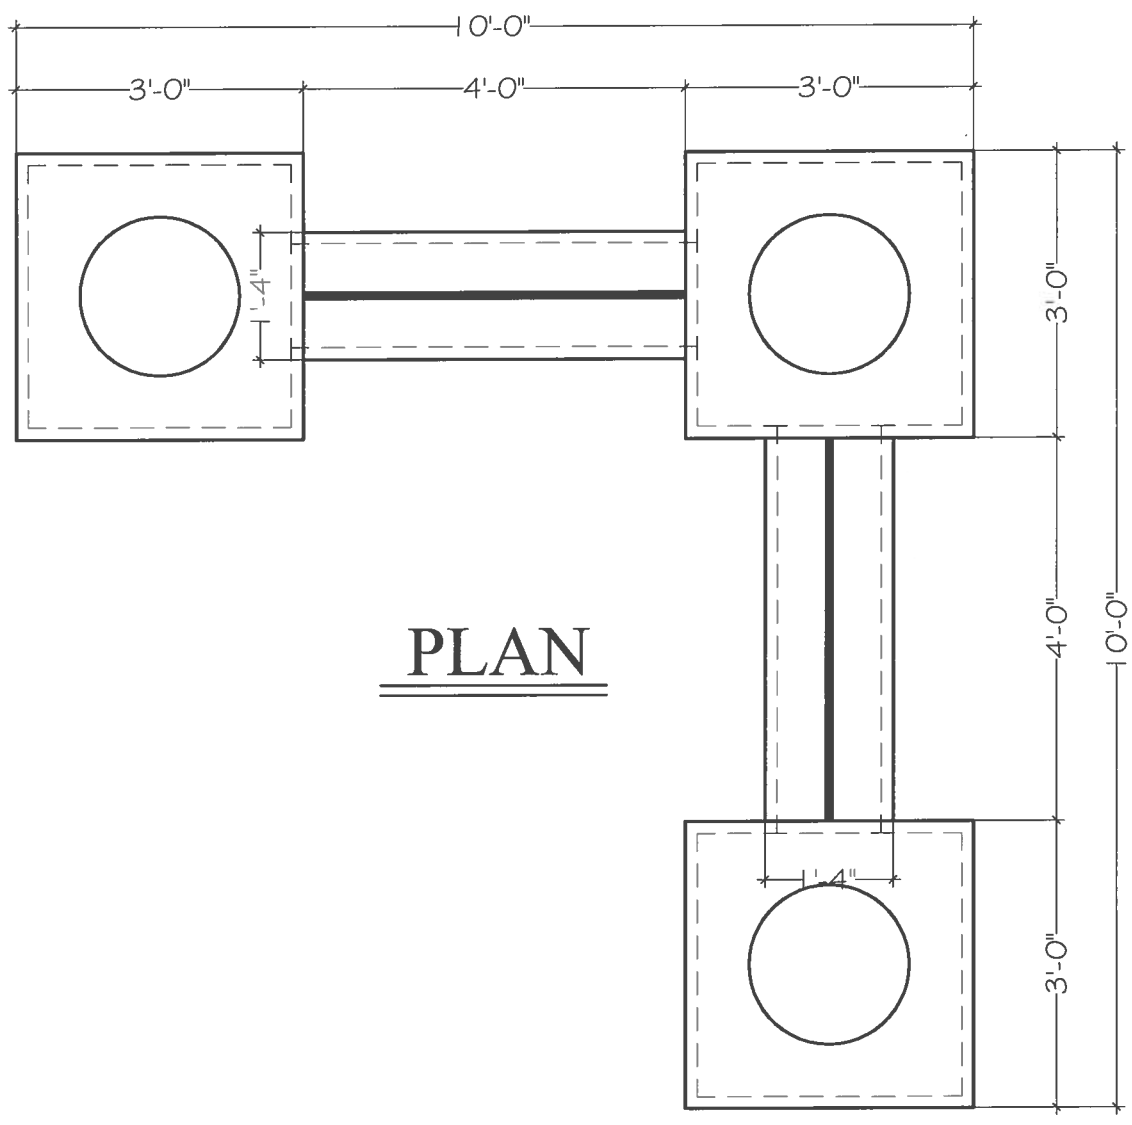

PLAN

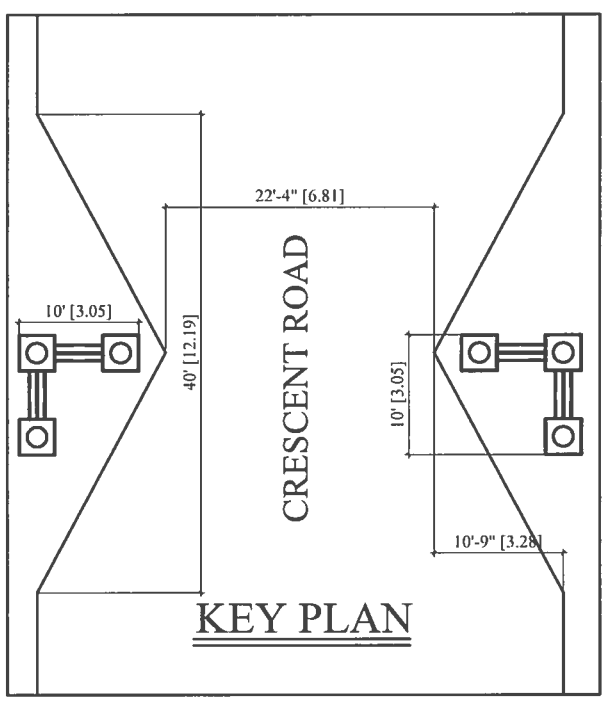

KEY PLAN

SHEET: RG-01	DRAWN: R.B.	SCALE 1/2" = 1'-0"	DATE: MAY 14, 2012	TITLE: GATES TO ROSEDALE												DATE: MAY 14, 2012	
				PROJECT: CRESCENT ROAD													ISSUE:

BRENNAN
CUSTOM HOMES INC.
130 BLOOR ST. W. UNIT # 803, TORONTO, ON, M5S 1N5
TELEPHONE (416) 972-1682 FAX (416) 972-6251